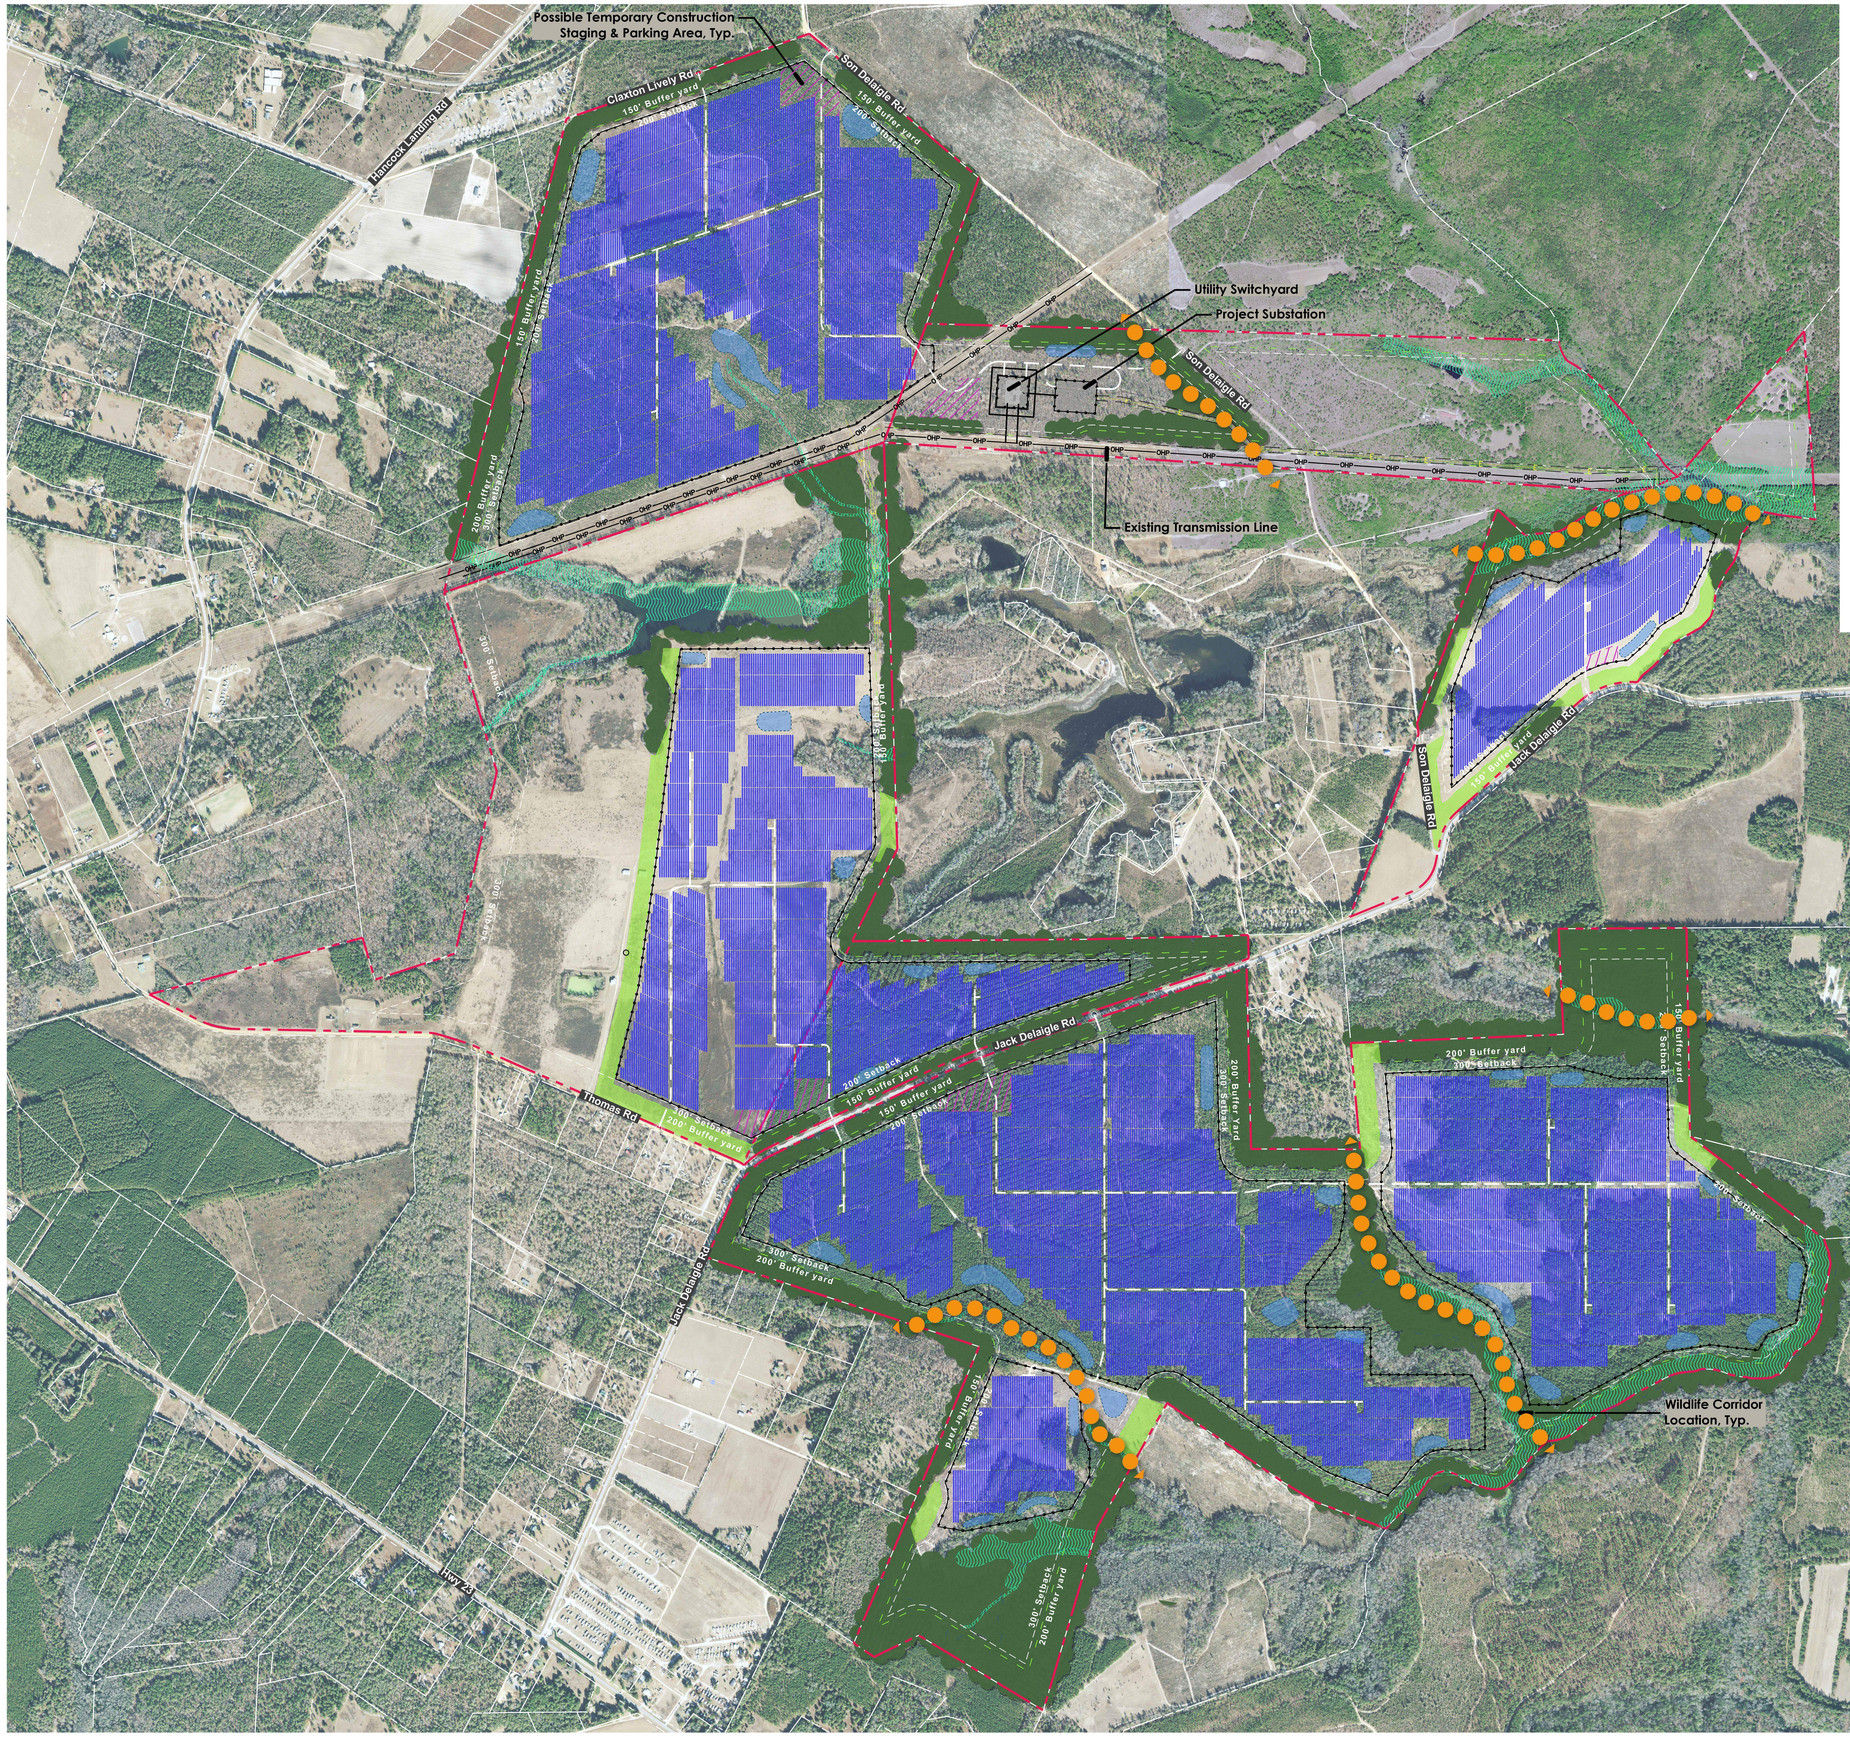

Legend

- Project Area
- Perimeter Fence
- Buffer Yard Area Screened with Regrowth and Supplemental Vegetation
- Setback Screened with Preserved Vegetation
- Solar Panels
- Access Roads
- Temporary Staging & Laydown Area
- Wildlife Corridor
- Stormwater Basins
- NWI Wetlands (not field delineated)

The site plan depicted is preliminary and subject to change with zoning approval, final design engineering & permitting.

925 Tuckaseegee Road, Suite 100
Charlotte, NC 28208
(704) 574 - 7631

SEAL:

KEY PLAN:

REVISIONS:

NO.	DATE	DESCRIPTION

PROJECT TITLE:

Red Branch Solar

PROJECT LOCATION:

Burke County
Georgia

SHEET TITLE & DESCRIPTION:

Site Plan - Overall

Conceptual Site Plan

PROJ NUM:	
DES:	HKG
DWN:	HKG
CHK:	01/06/2025
APV:	
DATE:	01/06/2025

SCALE: 1"= 600'
0 300' 600' 1200'

SHEET NO: SP-1

REV:

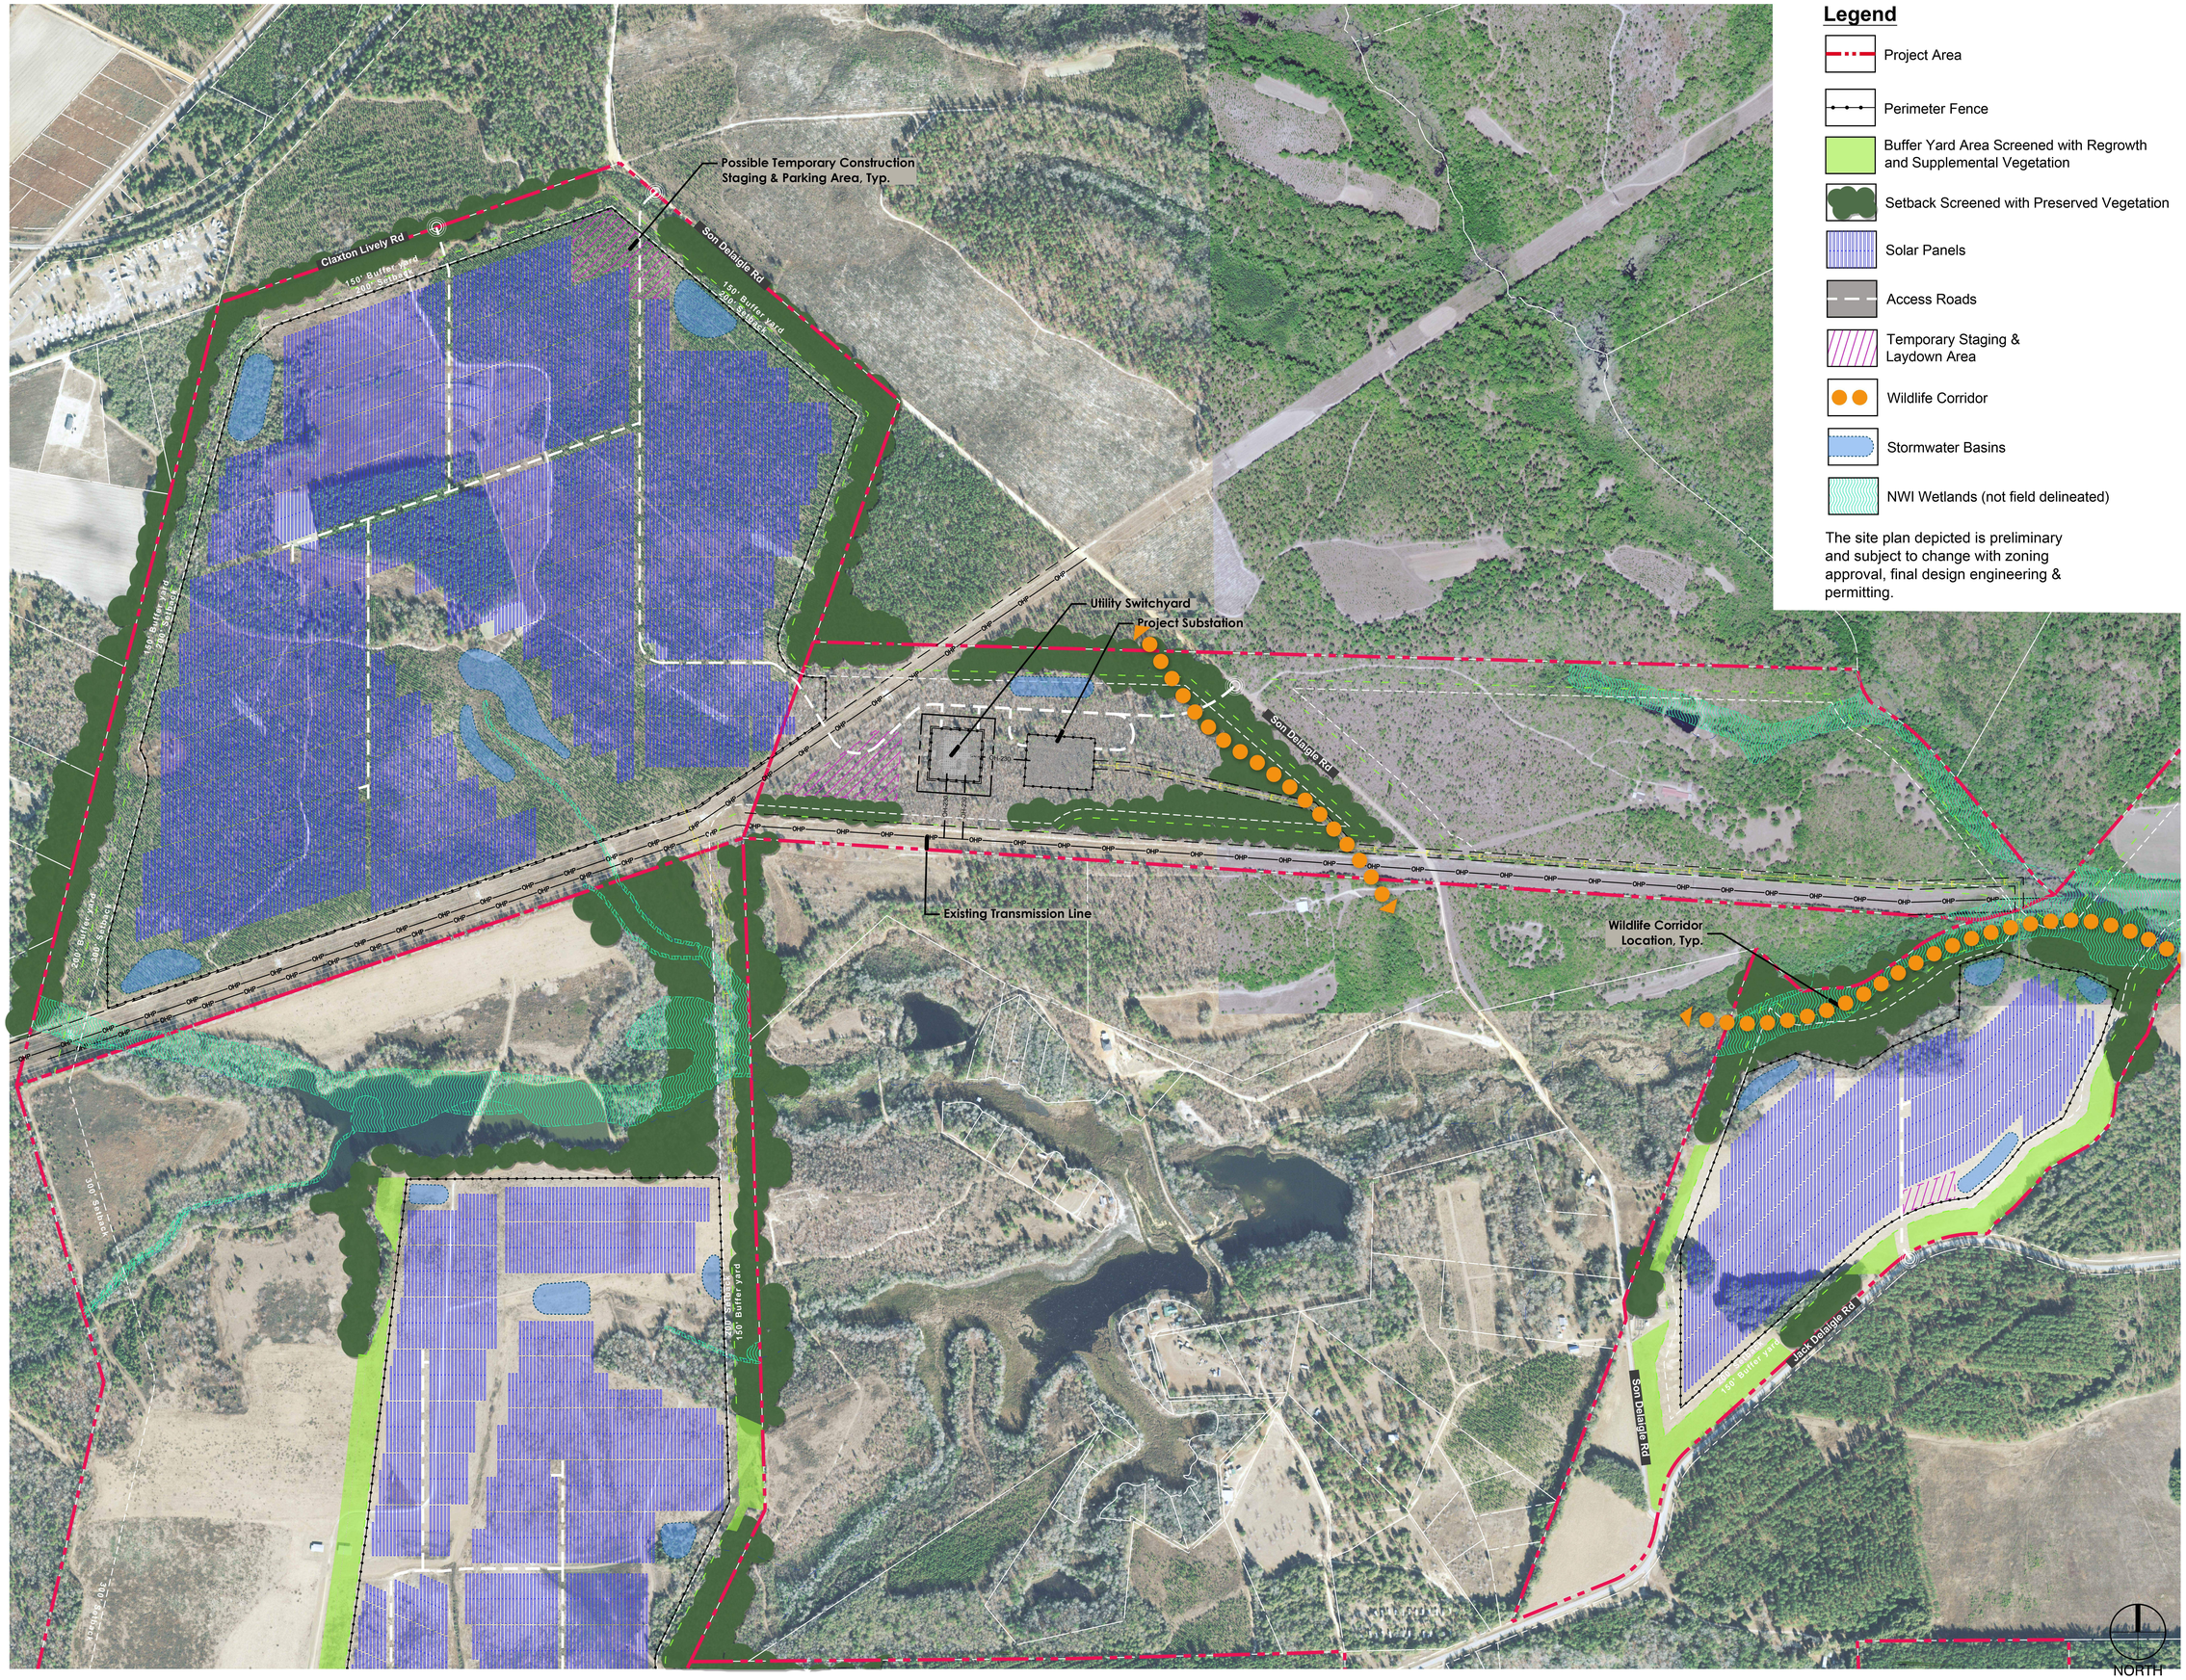

Legend

- Project Area
- Perimeter Fence
- Buffer Yard Area Screened with Regrowth and Supplemental Vegetation
- Setback Screened with Preserved Vegetation
- Solar Panels
- Access Roads
- Temporary Staging & Laydown Area
- Wildlife Corridor
- Stormwater Basins
- NWI Wetlands (not field delineated)

The site plan depicted is preliminary and subject to change with zoning approval, final design engineering & permitting.

925 Tuckaseegee Road, Suite 100
Charlotte, NC 28208
(704) 574 - 7631

SEAL:

KEY PLAN:

REVISIONS:

NO.	DATE	DESCRIPTION

PROJECT TITLE:

Red Branch Solar

PROJECT LOCATION:

Burke County
Georgia

SHEET TITLE & DESCRIPTION:

Site Plan - North Area

Conceptual Site Plan

PROJ NUM:	
DES:	HKG
DWN:	HKG
CHK:	01/06/2025
APV:	
DATE:	01/06/2025

SCALE:

SCALE: 1"= 350'

0 175' 350' 700'

SHEET NO: SP-2

REV:

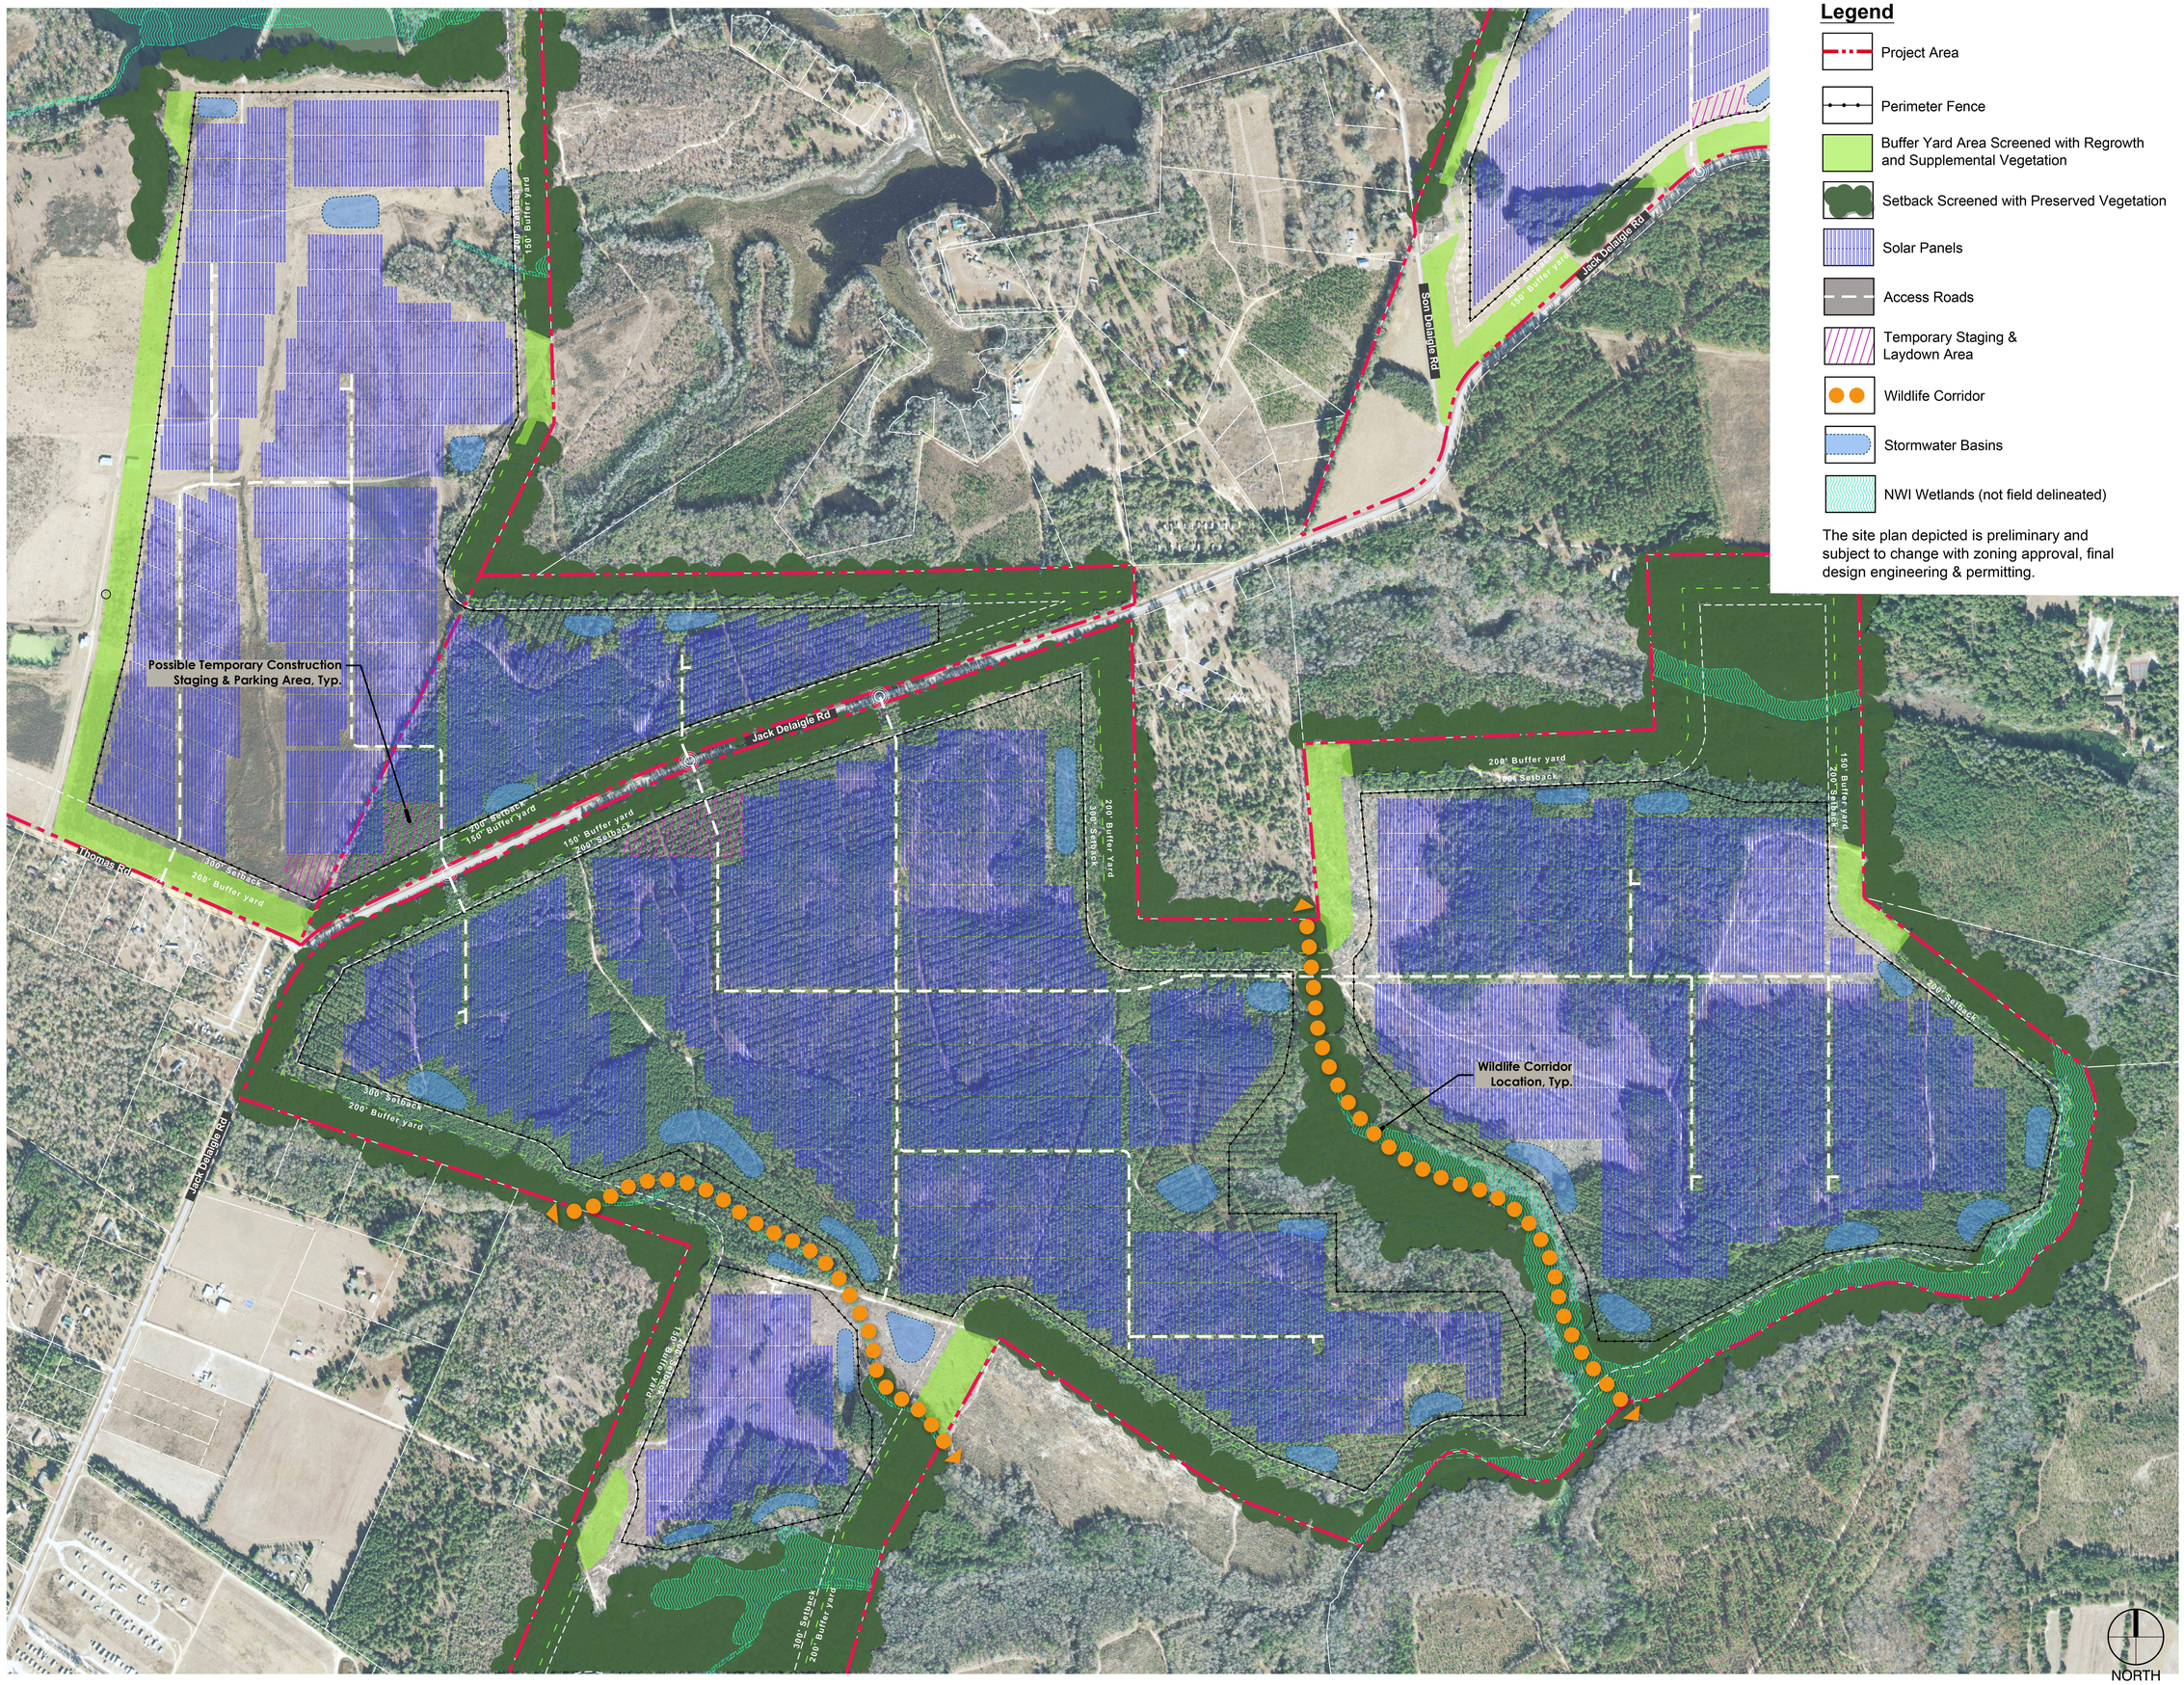

Legend

- Project Area
- Perimeter Fence
- Buffer Yard Area Screened with Regrowth and Supplemental Vegetation
- Setback Screened with Preserved Vegetation
- Solar Panels
- Access Roads
- Temporary Staging & Laydown Area
- Wildlife Corridor
- Stormwater Basins
- NWI Wetlands (not field delineated)

The site plan depicted is preliminary and subject to change with zoning approval, final design engineering & permitting.

925 Tuckaseegee Road, Suite 100
Charlotte, NC 28208
(704) 574 - 7631

SEAL:

KEY PLAN:

REVISIONS:

NO.	DATE	DESCRIPTION

PROJECT TITLE:

Red Branch Solar

PROJECT LOCATION:

Burke County
Georgia

SHEET TITLE & DESCRIPTION:

Site Plan - South Area

Conceptual Site Plan

PROJ NUM:	
DES:	HKG
DWN:	HKG
CHK:	01/06/2025
APV:	
DATE:	01/06/2025

SCALE: 1"= 350'
0 175' 350' 700'

SHEET NO: SP-3

REV: